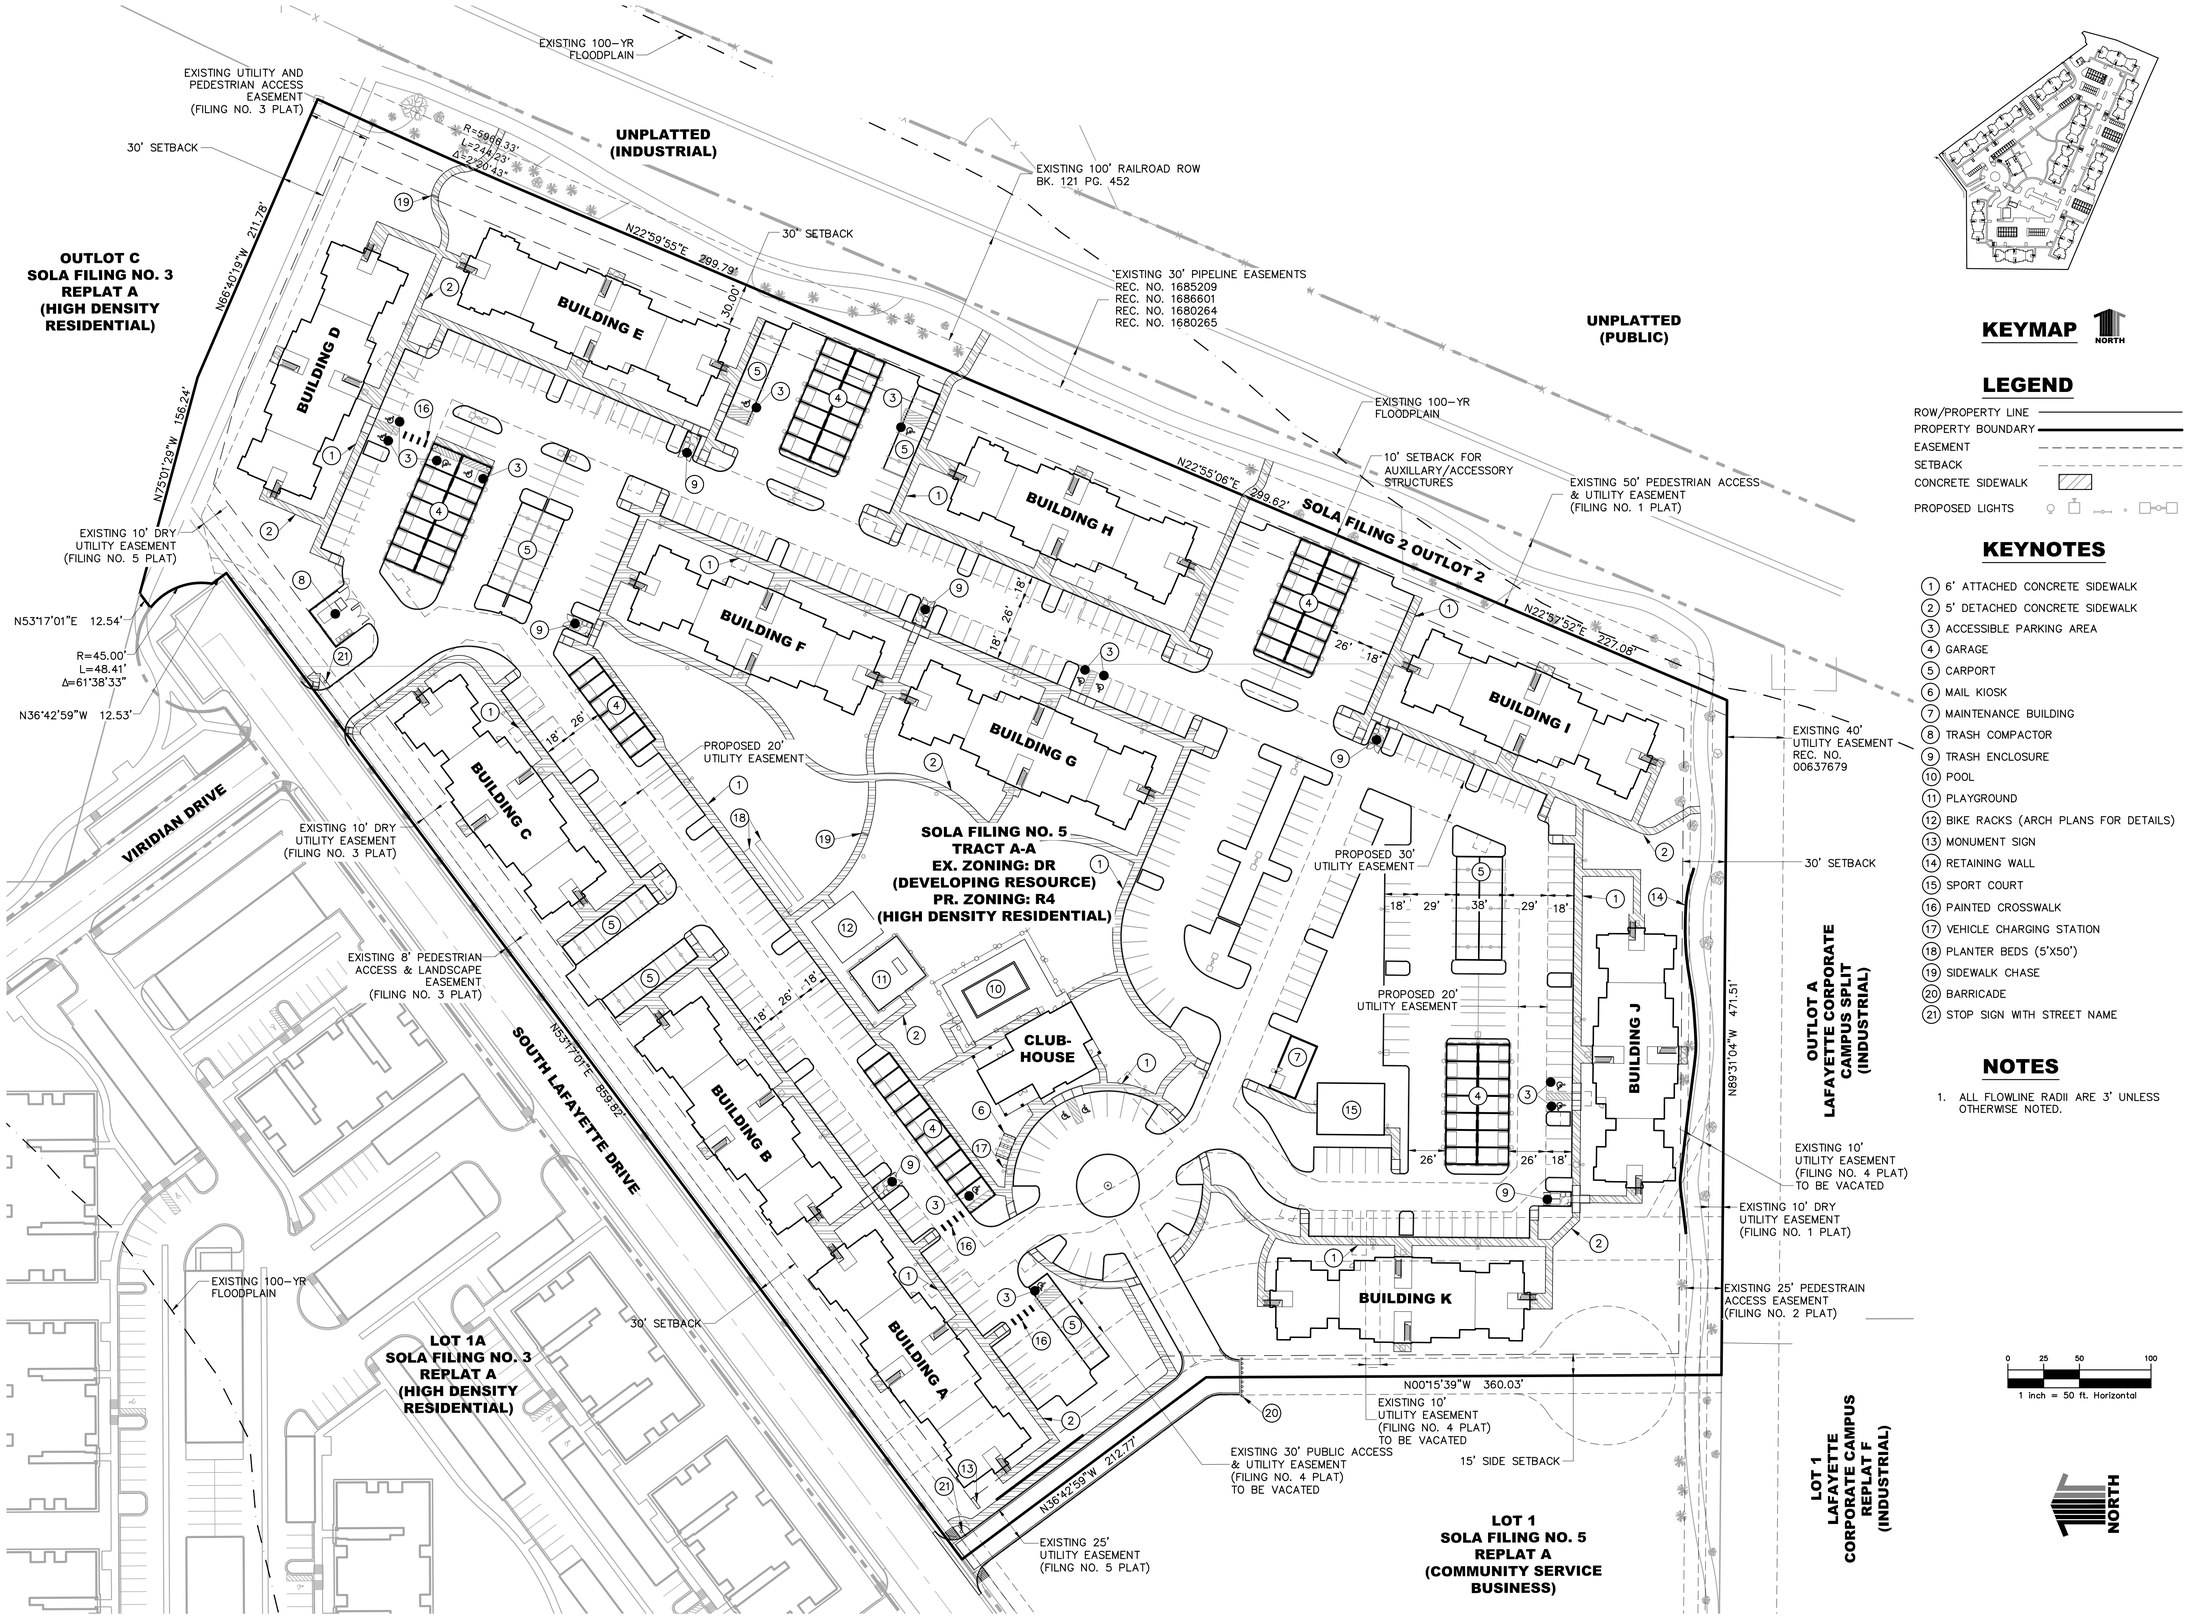

KEYMAP

NORTH

LEGEND

- ROW/PROPERTY LINE
- PROPERTY BOUNDARY
- EASEMENT
- SETBACK
- CONCRETE SIDEWALK
- PROPOSED LIGHTS

KEYNOTES

1. 6' ATTACHED CONCRETE SIDEWALK
2. 5' DETACHED CONCRETE SIDEWALK
3. ACCESSIBLE PARKING AREA
4. GARAGE
5. CARPORT
6. MAIL KIOSK
7. MAINTENANCE BUILDING
8. TRASH COMPACTOR
9. TRASH ENCLOSURE
10. POOL
11. PLAYGROUND
12. BIKE RACKS (ARCH PLANS FOR DETAILS)
13. MONUMENT SIGN
14. RETAINING WALL
15. SPORT COURT
16. PAINTED CROSSWALK
17. VEHICLE CHARGING STATION
18. PLANTER BEDS (5'X50')
19. SIDEWALK CHASE
20. BARRICADE
21. STOP SIGN WITH STREET NAME

NOTES

1. ALL FLOWLINE RADII ARE 3' UNLESS OTHERWISE NOTED.

0 25 50 100

1 inch = 50 ft. Horizontal

NORTH

Calibre

Calibre Engineering, Inc.
9090 South Ridgeline Boulevard, Suite 105
Highlands Ranch, CO 80129 (303) 730-0434
www.calibre-engineering.com
Construction Management Civil Engineering Surveying

NOT FOR CONSTRUCTION - PRELIMINARY DESIGN

COPPER STONE APARTMENTS

LAFAYETTE, CO

© 2017 | ALL RIGHTS RESERVED

SITE PLAN/
ARCHITECTURAL REVIEW

3/9/2017
DRAWN BY | KH
CHECKED BY | RWL
REVISIONS
-

OVERALL SITE PLAN

C1.0

P:\INLAND LAFAYETTE\CADD\CIVIL\12 PRELIMINARY PLAN\12SP1.dwg