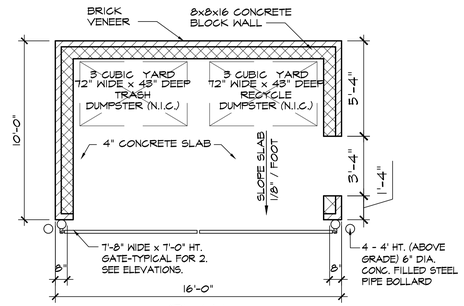

PLAN

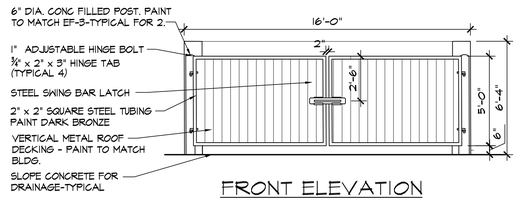

FRONT ELEVATION

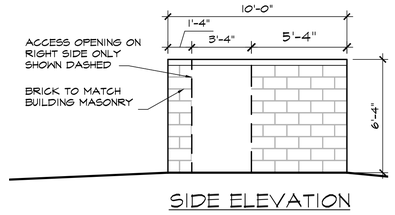

SIDE ELEVATION

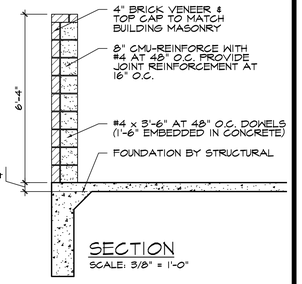

SECTION

SCALE: 3/8" = 1'-0"

TRASH ENCLOSURE DETAILS

1/2 SCALE: 1/4" = 1'-0"

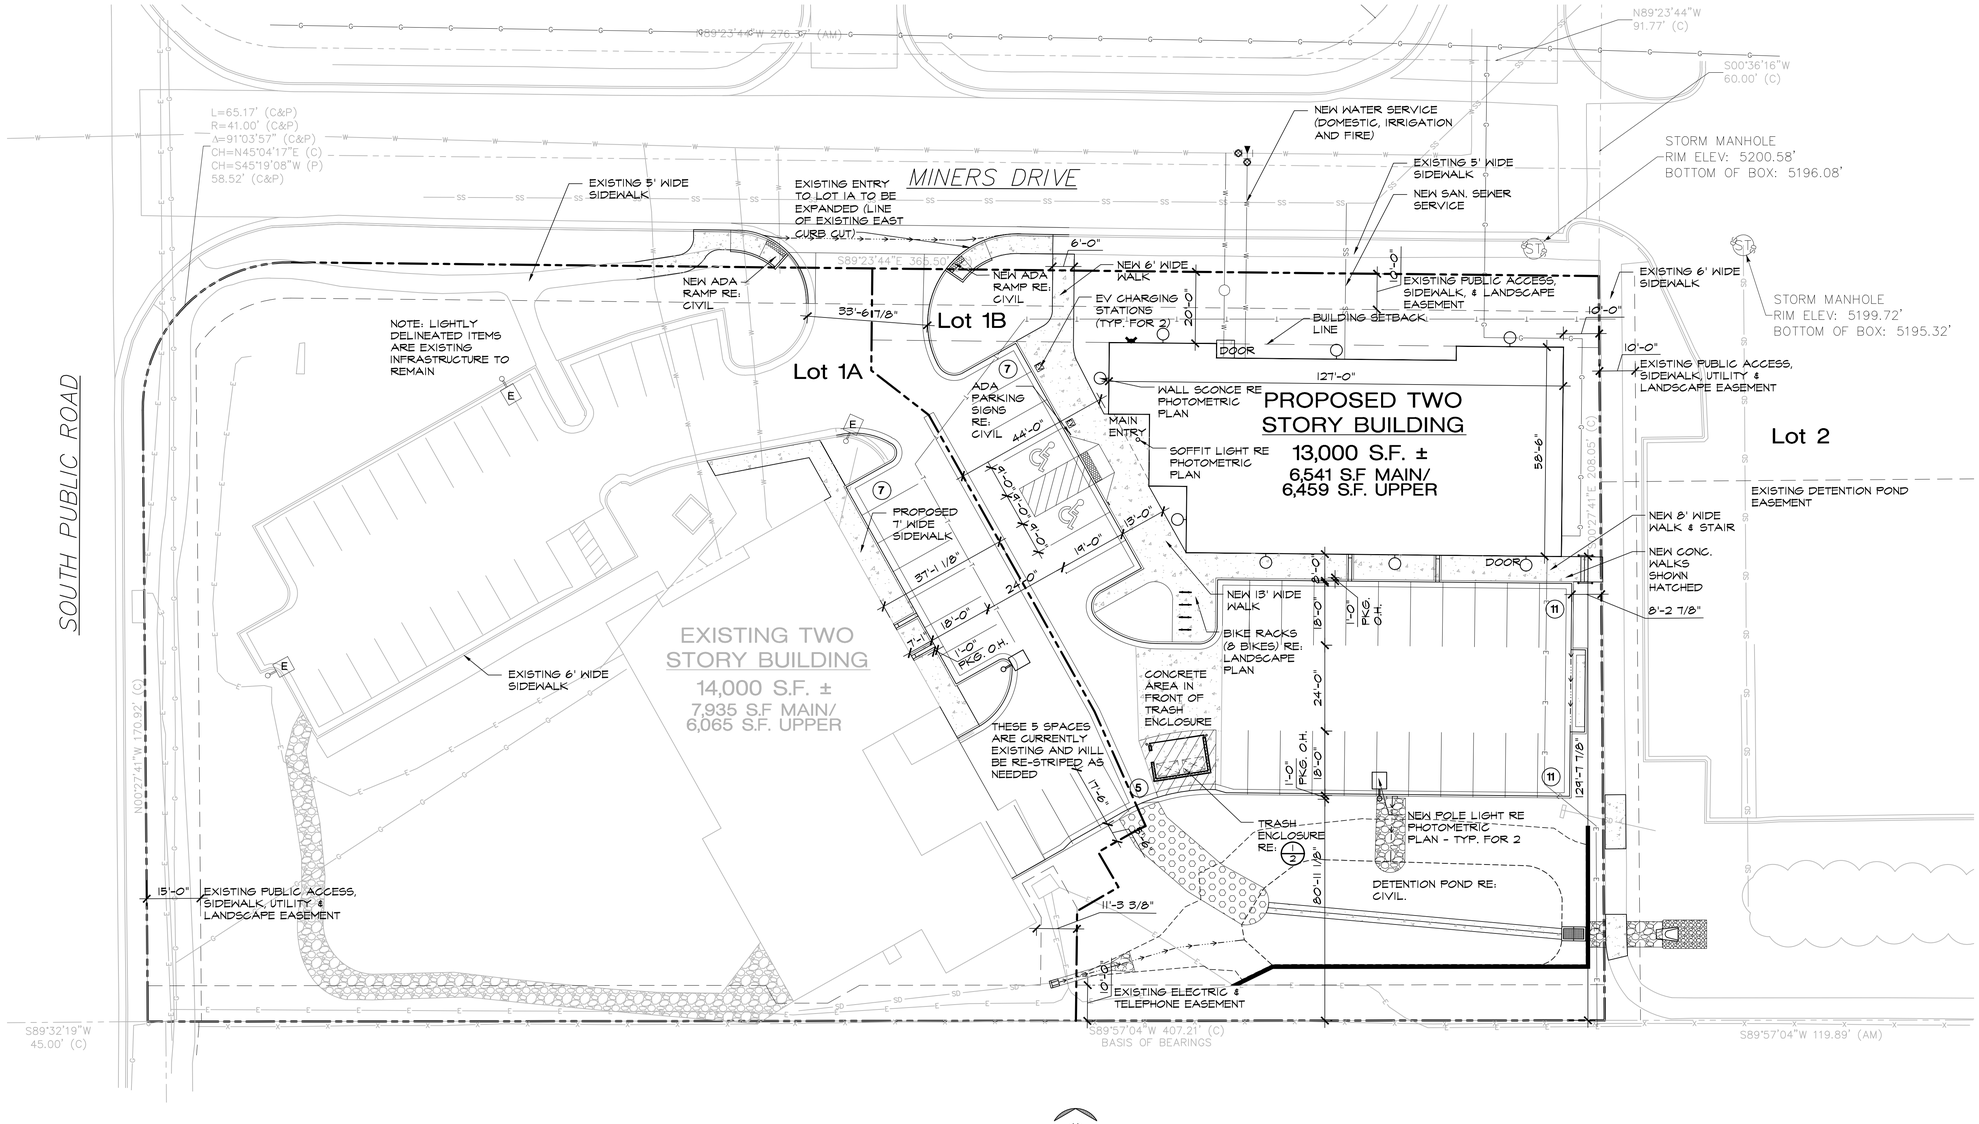

NORTH

SITE PLAN

SCALE: 1" = 20'-0" 0' 10' 20' 40'

RVP architecture
architecture/planning/consulting
a colorado professional corporation
842 Trail Ridge Drive 80027
Louisville, Colorado
(303) 443-5355 rvparchitecture.com

130 Miners Drive

Site Plan Architectural Review 130 Miners Drive Lot 1B

Lafayette, Colorado

PROJ NO: 19-09
DATE: APRIL 21, 2020
REV: 1. JUNE 26, 2020
2. JULY 31, 2020
3. OCT. 27, 2020

Copyright ©2020 - All rights reserved RVP Architecture and Consulting, P.C. All design drawings and written material herein may not be used or duplicated without the written consent of RVP Architecture and Consulting, P.C.

SITE PLAN

2

SITE PLAN/ARCH REVIEW